FilmL.A., Inc.
6255 W Sunset Blvd, 12th Floor
Hollywood, CA 90028
t: (213)977-8600 - f: (213)977-8601
www.filmla.com

Summary Information

Permit No: F00141817-B **Type of Permit:** FILMING **Release Date:** 09/25/2018

Production Company CBS CORPORATION

Insured Company Name CBS CORPORATION
Contact Phone No. 1 323-956-2200
Contact Phone No. 2
Fax
Address 4024 RADFORD AVE
STUDIO CITY, California 91608

Production Title UNBELIEVABLE

Type of Production TV Drama

Producer John Vohlers

Director Lisa Cholodenko

1st AD Ben Scissors

Production Manager Skip Beaudine

FilmL.A. Coordinator Melissa Levine

Location Manager Darrin Lispcombie
Primary Phone Mobile - 818-415-6417
Secondary Phone

Location Assistant n/a n/a
Primary Phone Mobile - (323) 960 3410
Secondary Phone

Fees

Posting 300	$138.00
Notification Charge	$284.00
LA COUNTY FIRE REVIEW	$282.00
LA COUNTY ROAD INSPECTION FEE	$720.00
LA COUNTY ROAD APPLICATION FEE	$163.00
FILMLA NON-REFUNDABLE FILM PERMIT RIDER FEE	$109.00
FILMLA MONITOR FEES	$256.00
FILMLA MONITOR FEES OVERTIME	$432.00
FILMLA MONITOR FEES - DOUBLE TIME	$192.00
LA COUNTY ROAD ENCROACHMENT PERMIT PROCESSING FEE	$297.00

Total Permit Fee $2,873.00

Number of Locations 1

NOT A PERMIT

FilmL.A., Inc.
6255 W Sunset Blvd, 12th Floor
Hollywood, CA 90028
t: (213)977-8600 - f: (213)977-8601
www.filmla.com

Summary Information — Location

Permit Number	F00141817-B	**Location Manager**	Darrin Lispcombie
Production Company	CBS CORPORATION	Primary Phone	Mobile - 818-415-6417
Insured Company	CBS CORPORATION	Secondary Phone	
Production Title	UNBELIEVABLE		

Location Address Santa Rosa & E Mariposa , Altadena , CA, 91001

Location Type Intersection

Prep Dates 9/26/2018 - 9/26/2018 05:00 - 06:00 1 day

Film Dates 9/26/2018 - 9/26/2018 06:00 - 22:00 1 day

Strike Dates 9/27/2018 - 9/27/2018 07:00 - 16:00

Open or Closed to the Public Open

Generic Conditions
Community Survey Obtained
Equipment staging and vehicles may park on one side of the street only.
Must Maintain 5' Clearance on Sidewalks/Walkways
Must maintain local/emergency access
Must post "ROAD WORK AHEAD" signs, which must remain up until all activities on the roadway have been completed.
No cast or crew parking on area streets
No steps from trailers, trucks or motorhomes may be facing road
Number of uniformed officers listed on the permit is a minimum requirement.
Permittee remains responsible for deploying a sufficient number of uniformed officers to provide traffic and crowd control to ensure the safety of the film crew and the public.
Traffic control must be done in accordance w/MUTCD
Traffic Officers Required
Uniformed officers shall have a copy of the film permit in their possession and are required to confirm that all traffic control signage devices are in place.

Please see attached document 141817-B_FULL_MARIPOSA_ST JAMES PL_CATHERINE_FULL_SANTA ROSA_ALTADENA_.pdf

Equipment on Location

Type	Quantity
5 or 10 ton trucks	5
Cast/Crew vehicles	75
Catering Truck	1
Condors	3
Cranes	2
Cube Trucks	3

Personnel on Location

Type	Quantity
Cast	5
Crew	75
Extras	35
LA County FSA assigned	1
Sheriff/CHP	4

NOT A PERMIT

FilmL.A., Inc.
6255 W Sunset Blvd, 12th Floor
Hollywood, CA 90028
t: (213)977-8600 - f: (213)977-8601
www.filmla.com

Summary Information — Location

Permit Number F00141817-B
Production Company CBS CORPORATION
Insured Company CBS CORPORATION
Production Title UNBELIEVABLE

Location Manager Darrin Lispcombie
Primary Phone Mobile - 818-415-6417
Secondary Phone

Generator	1
Honey Wagons	1
Picture vehicles	30
Portable restrooms	1
Scissor Lifts	1
Semi Trucks	5
Stakebed Trucks	5
Trailers	3
Vans	4

Filming Activities Drive by; Drive ups & away; Driving shots; Exterior Dialogue; Intermittent pedestrian control; Intermittent traffic control - 2 minutes standard; Precision driving (within or below posted speed limit only); Extended traffic control, condors and cranes; Precision driving with near miss and 30 picture cars; Requesting to temporarily re-route buses.; Camera/equipment on the sidewalk, curb lane, across the street.; Requesting to temporarily remove street signs/poles (including stop signs) at the intersection of Santa Rosa Ave. & Mariposa St. on 9/26 (0500 - 2200).; Requesting to temporarily remove banners at the intersection of Santa Rosa Ave. & Mariposa St.; Setting up temporary hanging stop light from crane in the intersection.; Legally parking stakebeds on Marcheta St.;

Jurisdiction **Political:** Los Angeles County - Supervisor District 5 **Police:** Los Angeles County Sheriff **Fire:** Los Angeles County Fire Department

Approvals

LOS ANGELES COUNTY ROAD DEPARTMENT - BALDWIN PARK (PO1)	Anthony Moran
FILML.A. MONITORS	Eric Warczinsky
LOS ANGELES COUNTY PUBLIC WORKS - FINAL APPROVERS	Linda Ayers

Coordinator Note MONITOR REQUIRED
9/26, 0500-2359
START AT CREW PARKING 1879 Lake Ave, Altadena, CA, 91001
FOLLOW TO LOCATION
END AT CREW PARKING ENSURING COMPANY IS OUT BY OR BEFORE 2359

Coordinator Note LA COUNTY FIRE 18-2932-11, FSA REQUIRED

Parking **Base Camp** 2450 N Lake Ave, **Crew Parking** 285 W Huntington Dr,

NOT A PERMIT

FilmL.A., Inc.
6255 W Sunset Blvd, 12th Floor
Hollywood, CA 90028
t: (213)977-8600 - f: (213)977-8601
www.filmla.com

Summary Information — Location

Permit Number F00141817-B
Production Company CBS CORPORATION
Insured Company CBS CORPORATION
Production Title UNBELIEVABLE

Location Manager Darrin Lispcombie
Primary Phone Mobile - 818-415-6417
Secondary Phone

Location Type : Altadena, CA, 91001
Other Location

Location Type : Arcadia, CA, 91007
Other Location

Parking Notes
Base camp/crew parking: 285 W Huntington Dr.
Base camp/working trucks: 2450 N Lake Ave. (0400 - 2359).
Catering: 600 E Mariposa Ave. (in at 0400).

Posting "No Parking" signs B/S SANTA ROSA AVE., MENDOCINO ST. - ALTADENA DR.
B/S MARIPOSA ST., CATHERINE RD. - SANTA ANITA AVE.

Approximate Footage 0 - 300 **Log Number**

Date(s) 9/26/2018 to 9/26/2018 **Time(s)** 05:00 to 22:00

Posting "No Parking" signs B/S MARIPOSA ST., SANTA ROSA AVE. - GOING EAST 100' & WEST 100'
B/S SANTA ROSA AVE., - DEODARA DR., - 150' NORTH OF MARIPOSA ST.

Approximate Footage 0 - 300 **Log Number**

Date(s) 9/27/2018 to 9/27/2018 **Time(s)** 07:00 to 16:00

Lane / Full Closure FULL STREET CLOSURE MARIPOSA., - ST. JAMES PLACE., - CATHERNE
FULL STREET CLOSURE SANTA ROSA AVE., - DEODARA DR ., - ALTADENA DR

Approximate Footage 0 - 300

Date(s) 9/26/2018 to 9/26/2018 **Time(s)** 05:00 to 17:00

Lane / Full Closure N/S CURB LANE 1 OF MARIPOSA., - ST. JAMES PLACE., - CATHERNE RD.
S/S CURB LANE 1 OF MARIPOSA., - ST. JAMES PLACE., - CATHERNE RD.

Approximate Footage 0 - 300

Date(s) 9/26/2018 to 9/26/2018 **Time(s)** 17:00 to 19:00

NOT A PERMIT

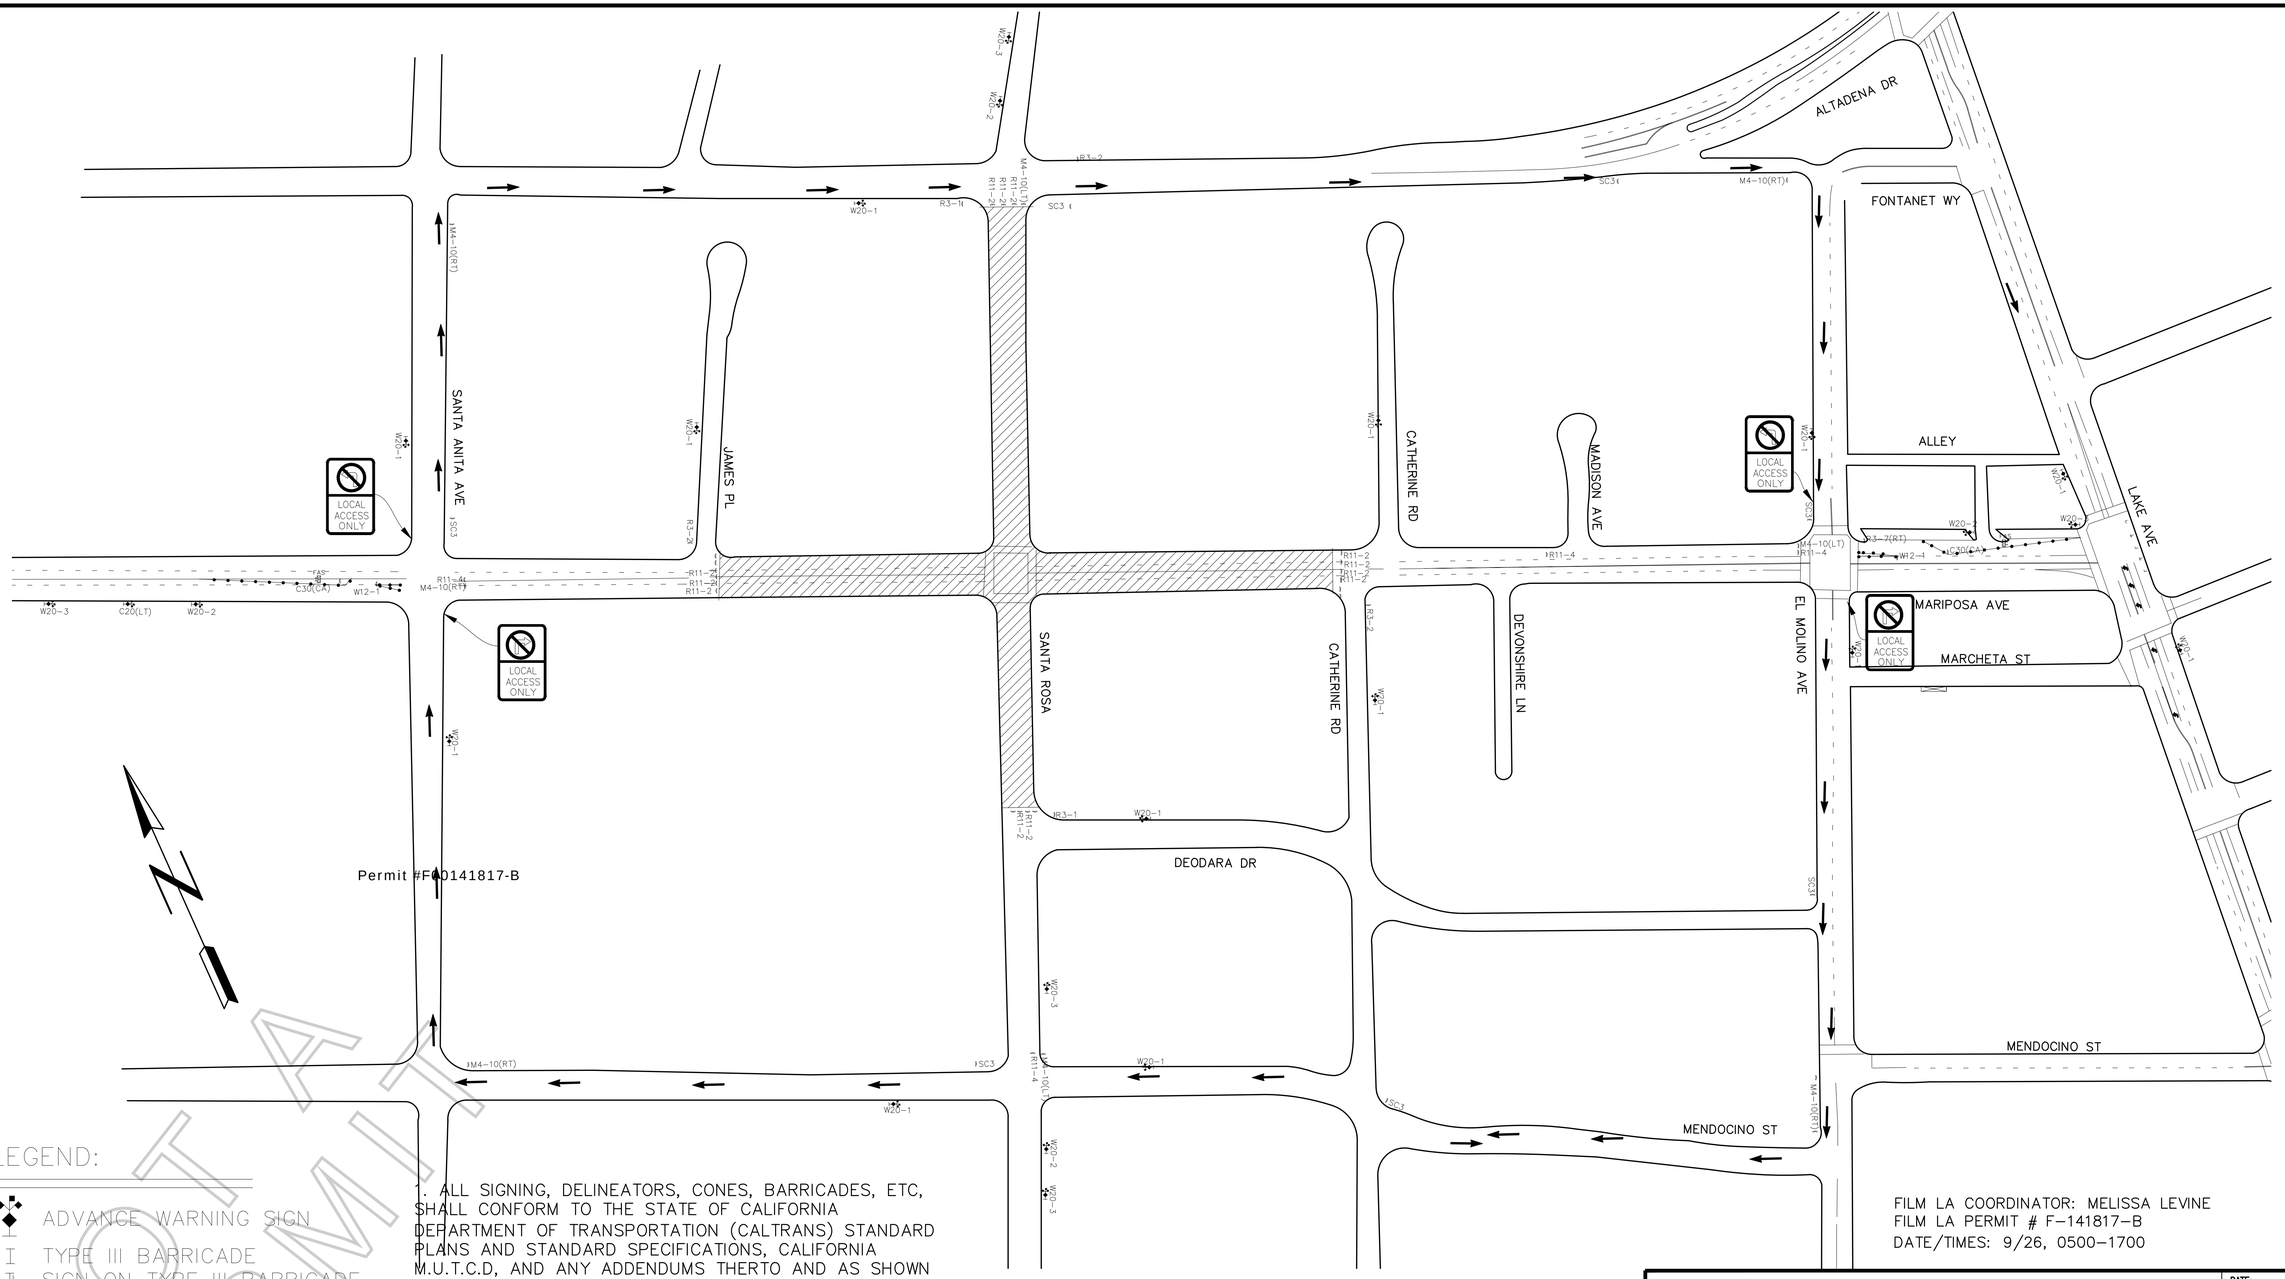

LEGEND:

- ADVANCE WARNING SIGN
- TYPE III BARRICADE
- SIGN ON TYPE III BARRICADE
- SIGN ON TYPE I BARRICADE
- 28" TRAFFIC CONE – REFLECTIVE
- FLASHING ARROW SIGN (FAS)
- CLOSURE/WORK AREA

1. ALL SIGNING, DELINEATORS, CONES, BARRICADES, ETC, SHALL CONFORM TO THE STATE OF CALIFORNIA DEPARTMENT OF TRANSPORTATION (CALTRANS) STANDARD PLANS AND STANDARD SPECIFICATIONS, CALIFORNIA M.U.T.C.D, AND ANY ADDENDUMS THERTO AND AS SHOWN ON THESE PLANS.
WITH TRAFFIC SIGNALS OR CROSSWALKS.
CONES SHALL BE 28" MINIMUM HEIGHT REFLECTORIZED SLEEVES.

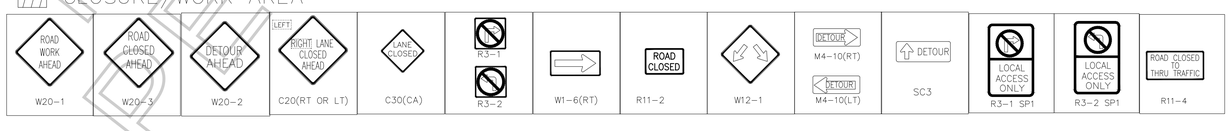

FILM LA COORDINATOR: MELISSA LEVINE
FILM LA PERMIT # F-141817-B
DATE/TIMES: 9/26, 0500-1700

PROJECT/SHEET TITLE: FULL CLOSURE OF MARIPOSA, ST JAMES PL–CATHERINE FULL CLOSURE OF SANTA ROSA AVE, DEODARA DR–ALTADENA DR ALTADENA, CA	DATE: 9/14/2018
	SCALE: NOT TO SCALE
	DRAWN BY: IR
	CHECKED BY:
	PROJECT NO.:
COMPANY/CONTACT: CBS CORP "UNBELIEVABLE" CHRIS AGNEW (323) 260-4777	JOB NO.:
	FILE NO.:
	SHEET NO.: 01 OF 02

APPROVED BY:

NAME/SIGNATURE TITLE DATE

NAME/SIGNATURE TITLE DATE

NAME/SIGNATURE TITLE DATE

REVISIONS NO.:	DATE:	DESCRIPTION:	BY:

NOT A PERMIT

C:\Users\ismael\Desktop\Los Angeles\141817-B_FULL_MARIPOSA_ST JAMES PL_CATHERINE_FULL_SANTA ROSA_ALTADENA_.dwg

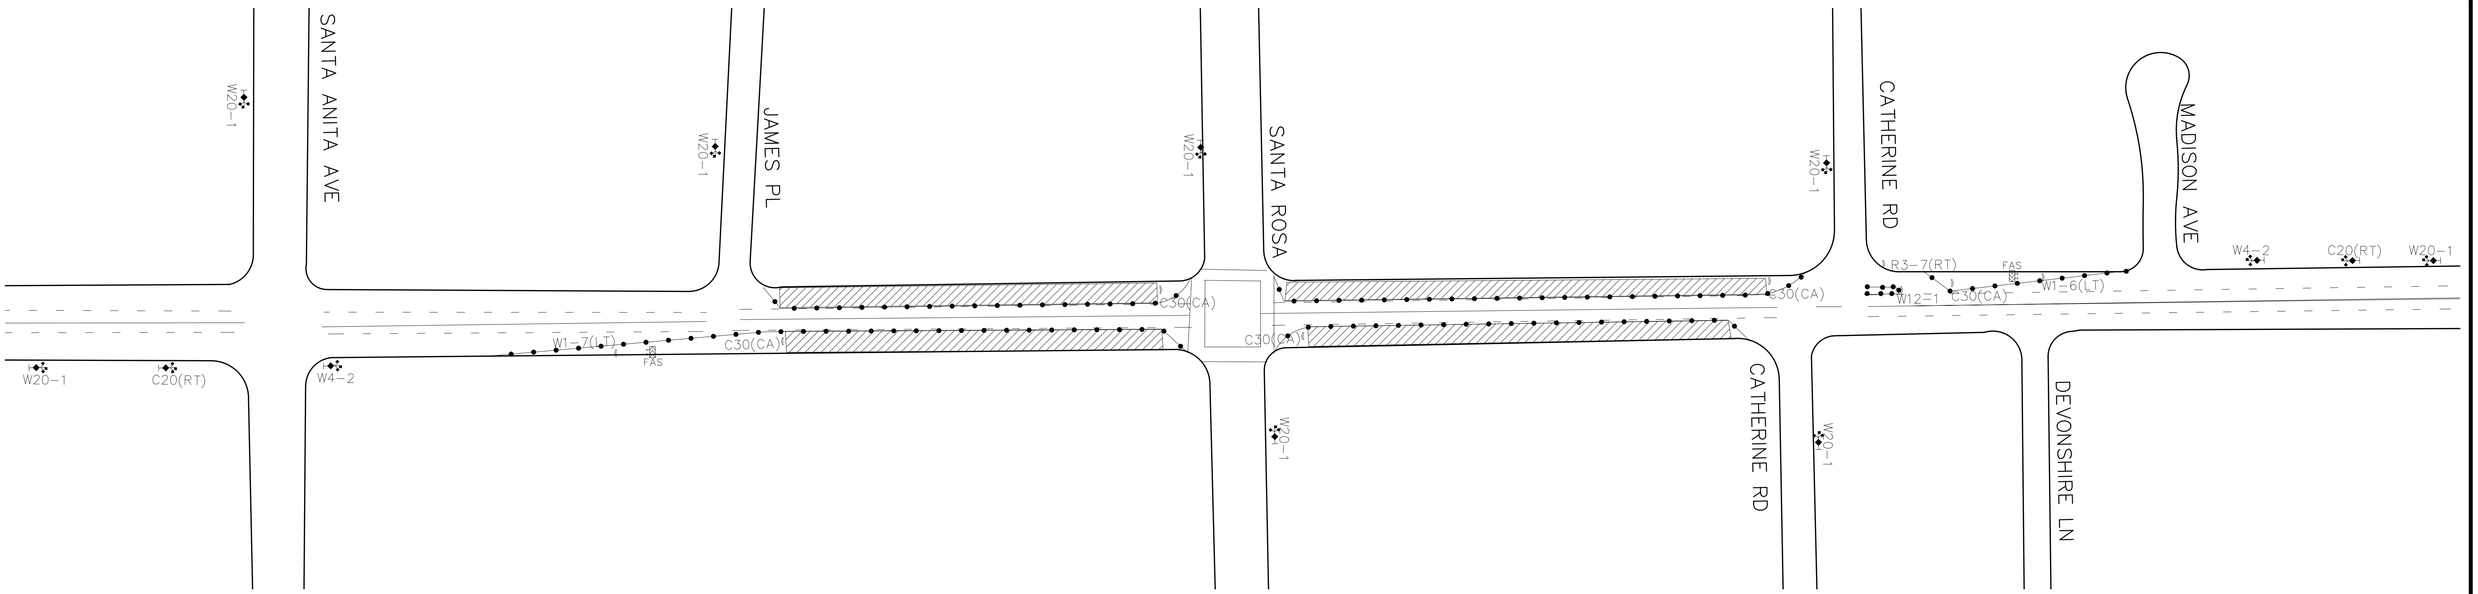

Permit #F00141817-B

N

LEGEND:

- ADVANCE WARNING SIGN
- TYPE III BARRICADE
- SIGN ON TYPE III BARRICADE
- SIGN ON TYPE I BARRICADE
- 28" TRAFFIC CONE – REFLECTIVE
- FLASHING ARROW SIGN (FAS)
- CLOSURE/WORK AREA

GENERAL NOTES:

1. ALL SIGNING, DELINEATORS, CONES, BARRICADES, ETC, SHALL CONFORM TO THE STATE OF CALIFORNIA DEPARTMENT OF TRANSPORTATION (CALTRANS) STANDARD PLANS AND STANDARD SPECIFICATIONS, CALIFORNIA M.U.T.C.D. AND ANY ADDENDUMS THERTO AND AS SHOWN ON THESE PLANS.
WITH TRAFFIC SIGNALS OR CROSSWALKS.
CONES SHALL BE 28" MINIMUM HEIGHT REFLECTORIZED SLEEVES.

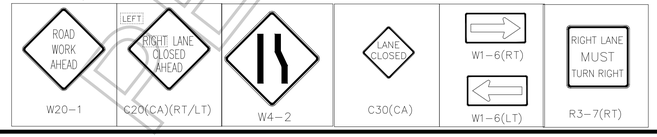

FILM LA COORDINATOR: MELISSA LEVINE
FILM LA PERMIT # F-141817-B
DATE/TIMES: 9/26, 1700-1900

PROJECT/SHEET TITLE: N/S & S/S CURB AND ADJACENT OF MARIPOSA AVE FROM ST JAMES PL-CATHERINE RD ALTADENA, CA	DATE:
	SCALE: 1"=50'
	DRAWN BY: IR
	CHECKED BY: JVJ
COMPANY/CONTACT: CBS CORP "UNBELIEVABLE" CHRIS AGNEW (323) 260-4777	PROJECT NO.:
	JOB NO.:
	FILE NO.:
	SHEET NO.: 02 OF 02

APPROVED BY:

NAME/SIGNATURE TITLE DATE

NAME/SIGNATURE TITLE DATE

NAME/SIGNATURE TITLE DATE

REVISIONS

NO.:	DATE:	DESCRIPTION:	BY:

NOT A PERMIT

C:\Users\ismael\Desktop\Los Angeles\141817-B_FULL_MARIPOSA_ST JAMES PL_CATHERINE_FULL_SANTA ROSA_ALTADENA_.dwg